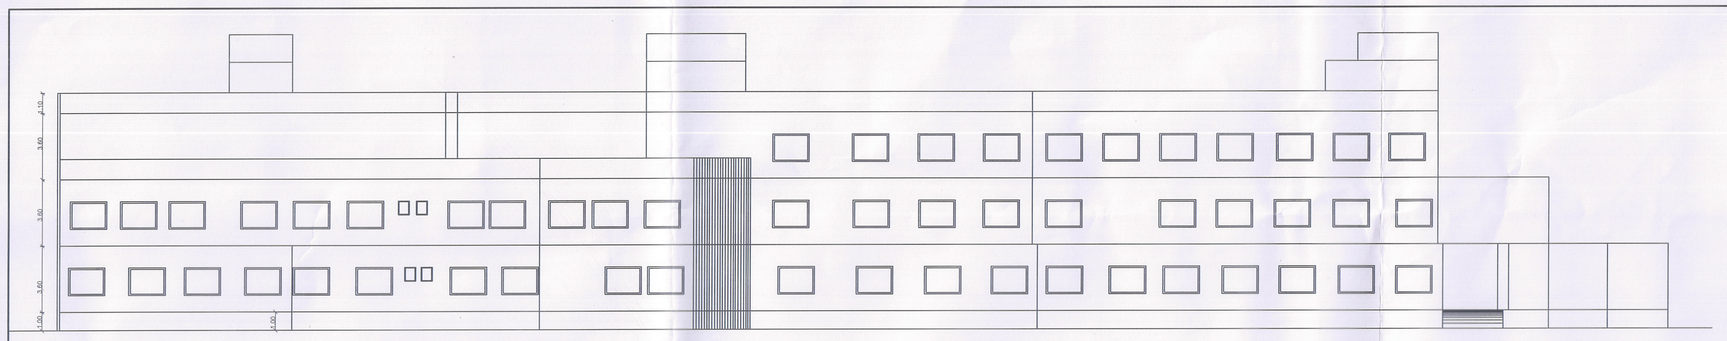

ELEVATION

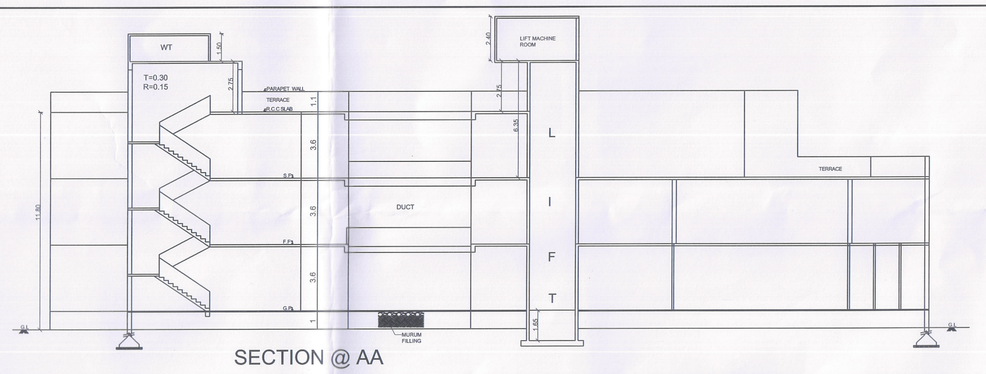

SECTION @ AA

AREA KEY PLAN

SCALE 1:500

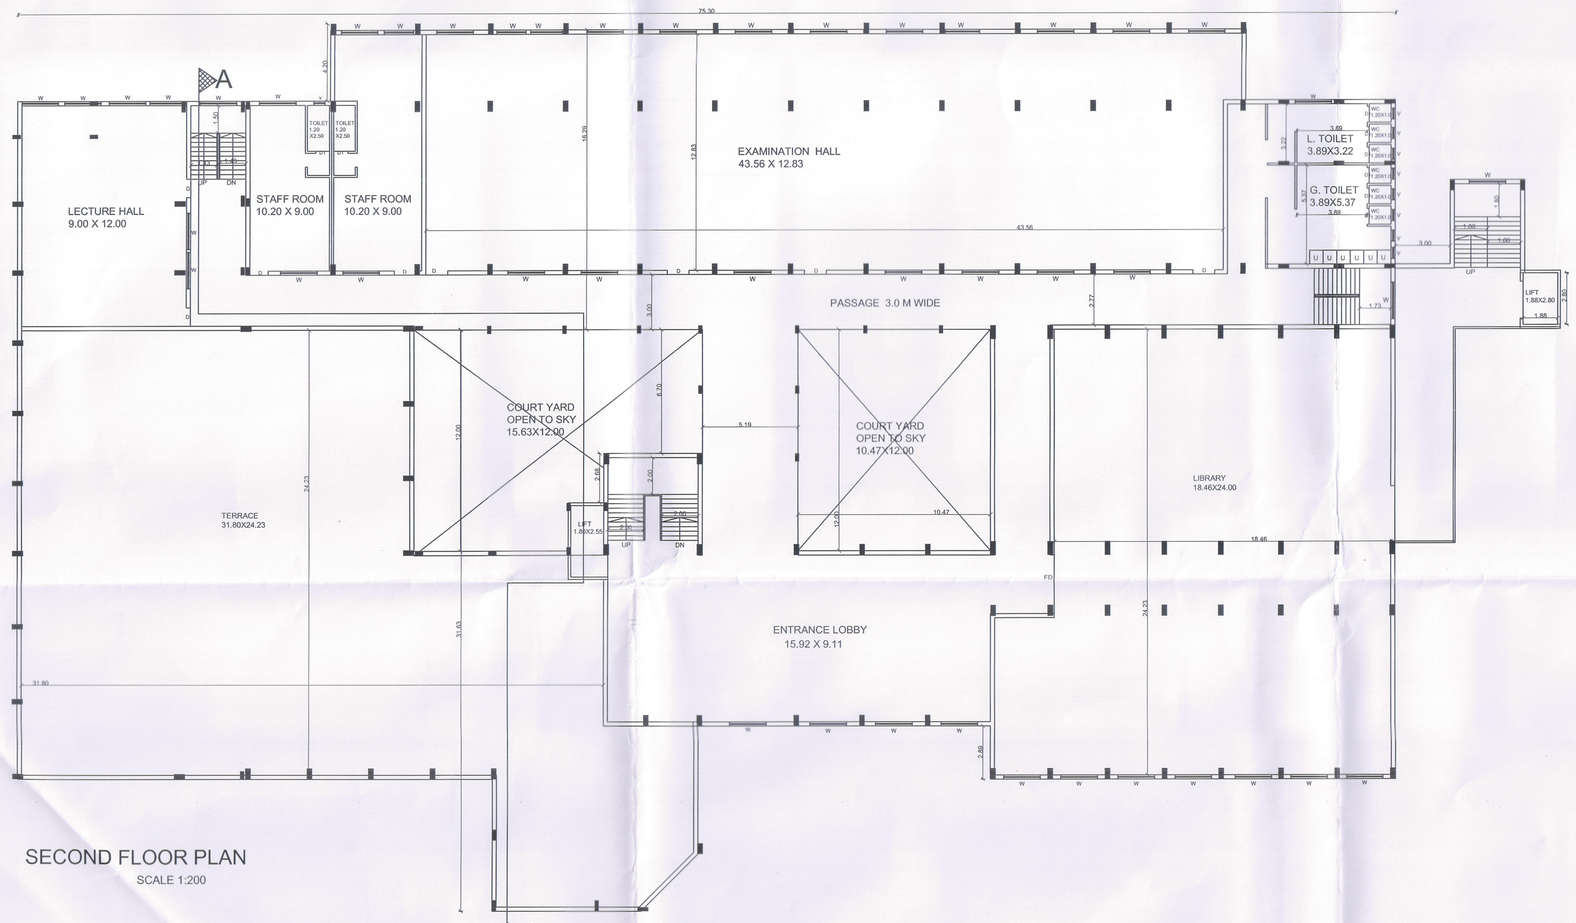

SECOND FLOOR PLAN

SCALE 1:200

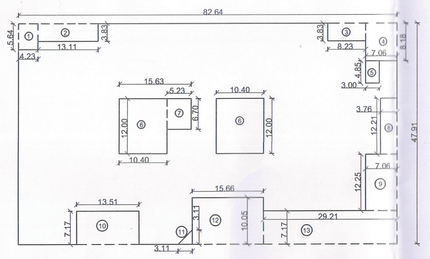

AREA DIA. FOR G.F

BUP AREA CALCULATION
82.64X47.91 = 3959.28 SQM
deduct 1)4.23X5.64 = 23.86 sqm
2) 13.11X3.83 = 50.21sqm
3) 8.23X3.83 = 31.52 sqm
4) 7.06X8.18 = 57.75 sqm
5) 3.00X4.85 = 14.55 sqm
6) 2X10.40X12.0 = 249.60 sqm
7) 5.23X6.70 = 35.04 sqm
8) 3.76X12.21 = 45.91 sqm
9) 7.06X12.25 = 86.48 sqm
10) 13.51X7.17 = 96.87 sqm
11) 1/2X3.11X3.11 = 4.84 sqm
12) 15.66X10.05 = 157.38 sqm
13) 29.21X7.17 = 209.44 sqm
total deduct = 1063.45 sqm
NET BUP AREA
3959.28-1063.45 = 2895.83 SQM

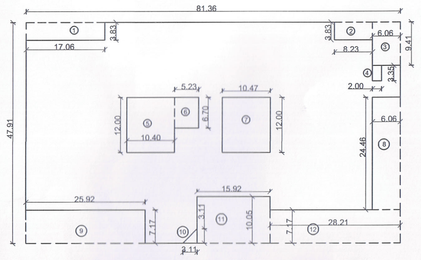

AREA DIA. FOR F.F

BUP AREA CALCULATION
81.36X47.91 = 3897.96 SQM
deduct 1)17.06X3.83 = 65.34 sqm
2) 8.23X3.83 = 31.52 sqm
3) 6.06X9.41 = 57.02 sqm
4) 2.00X3.35 = 6.70 sqm
5) 10.40X12.00 = 124.80 sqm
6) 5.23X6.70 = 35.04 sqm
7) 10.47X12.00 = 125.64 sqm
8) 6.06X24.46 = 148.23 sqm
9) 25.92X7.17 = 185.85 sqm
10) 1/2X3.11X3.11 = 4.84 sqm
11) 15.62X10.05 = 160.00 sqm
12) 28.21X7.17 = 202.27 sqm
total deduct = 1147.25 sqm
NET BUP AREA
3897.96-1147.25 = 2750.71 SQM

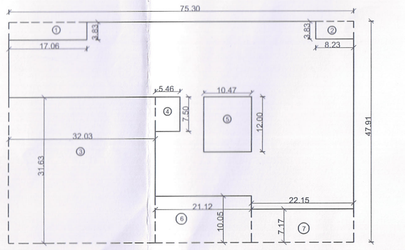

AREA DIA. FOR S.F

BUP AREA CALCULATION
75.30X47.91 = 3607.62 SQM
deduct 1)17.06X3.83 = 65.34 sqm
2) 8.23X3.83 = 31.52 sqm
3) 32.03X31.63 = 1013.11 sqm
4) 5.46X7.50 = 40.95 sqm
5) 10.47X12.00 = 125.64 sqm
6) 21.12X10.05 = 212.26 sqm
7) 22.15X7.17 = 158.82 sqm
total deduct = 1647.64 sqm
NET BUP AREA
3607.62-1647.64 = 1959.98 SQM

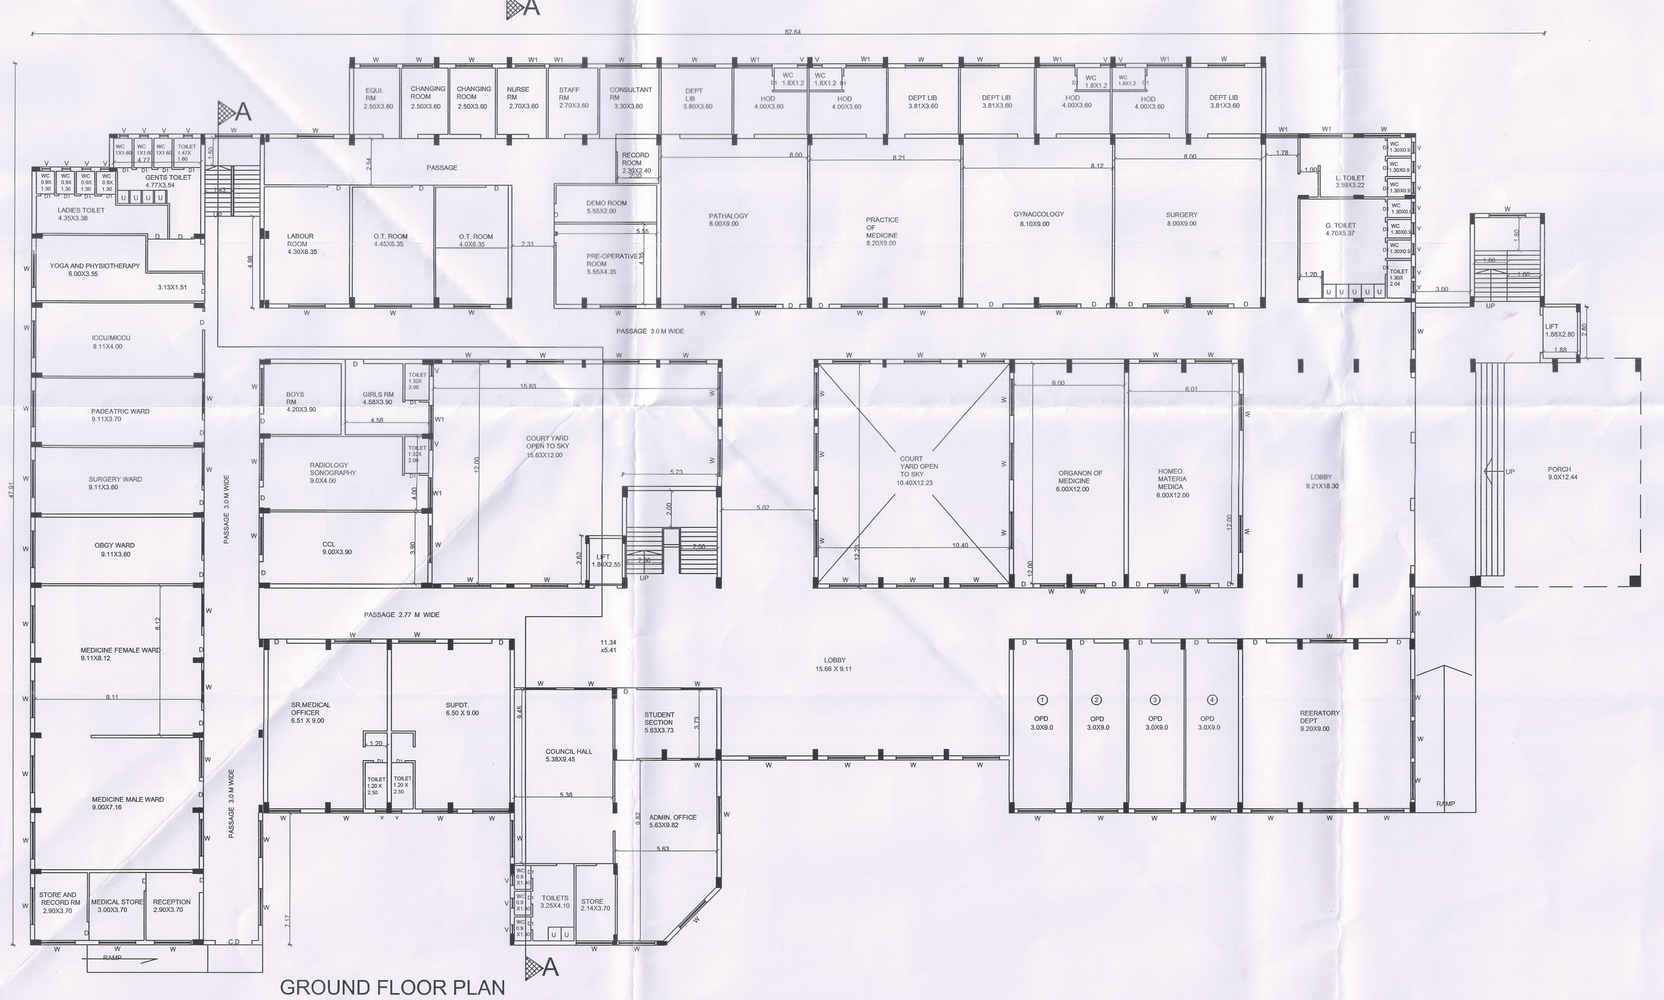

GROUND FLOOR PLAN

SCALE 1:200

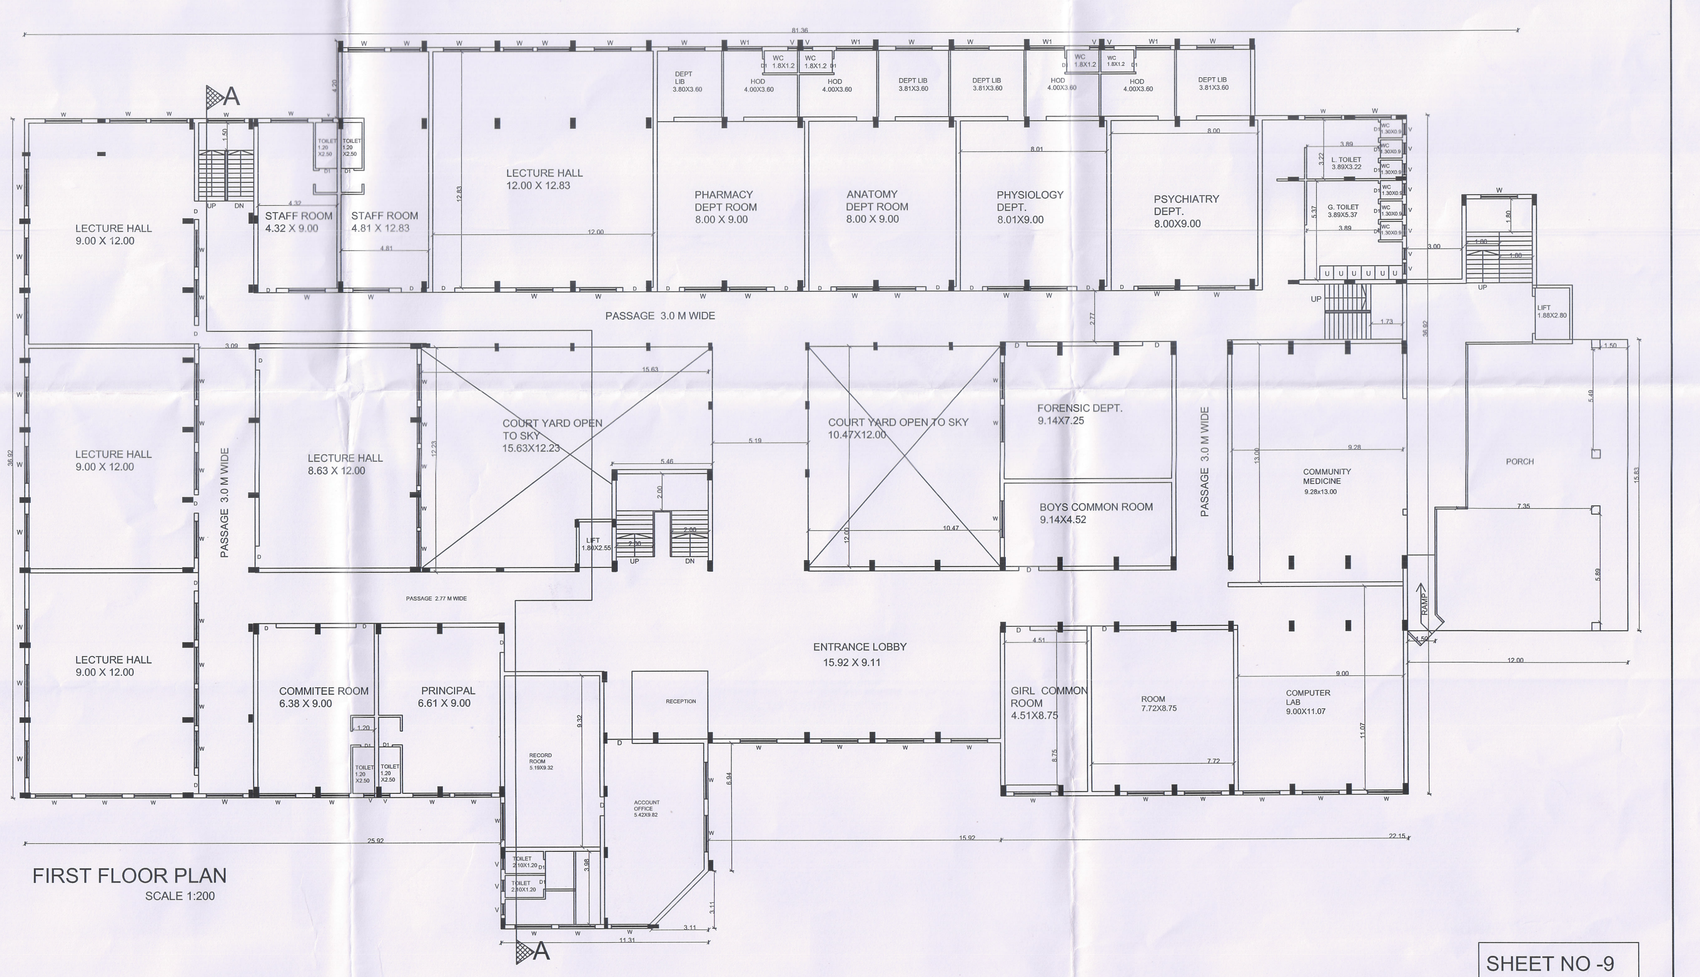

FIRST FLOOR PLAN

SCALE 1:200

NAME OF PROPOSAL

REVISED AND ADDN. INSTITUTIONAL BUILDING FOR - GODAVARI FOUNDATION'S , DR. ULHAS PATIL MEDICAL COLLEGE AND HOSPITAL & DR.ULHAS PATIL HOMOEOPATHIC MEDICAL COLLEGE AND HOSPITAL , ON GAT NO-316 +315+321+305 [PART] AT-JALGAON KD. TAL / DIST-JALGAON

HOMOEOPATHIC MEDICAL COLLEGE BULIDING

APPROVING AUTHOTIRY

सरपंच
गृप ग्रामपंचायत,जळगाव खुर्द
ता.जि.जळगाव

ग्रामसेवक
गृप ग्रामपंचायत,जळगाव खुर्द
ता.जि.जळगाव

गृप ग्रा.प. जळगाव खुर्द
ता. जि.जळगाव

AREA STATEMENT

HOMOEOPATHIC COLLEGE BUILDING		
1	PROPOSED BUP AREA ON GROUND FLOOR	2895.83 SQM
2	PROPOSED BUILT UP AREA ON FIRST FLOOR	2750.71 SQM
3	PROPOSED BUILT UP AREA ON SECOND FLOOR	1959.98 SQM
4	TOTAL PROPOSED BUILT UP AREA	7606.52 SQM
5		
6		

SCHEDULE OF OPENINGS

DOORS	WINDOWS
D - 1.20 X 2.10	W -2.0 X 1.56
D1 - 0.75 X 2.10	W1-1.80 X 1.50
FD-1 2.40 X 2.40	V- 1.80 X 0.60
FD-2 2.00X2.40	V1- 0.6 X 0.75

OWNER

PRESIDENT
GODAVARI FOUNDATION
JALGAON.(M.S.)

ARCHITECT

VIJAY M.BHANGALE
ARCHITECT R.No.CA/92/14619
1,Land Mark,M. J. College Road,
JALGAON.Mob.9422275364

SHEET NO -9